

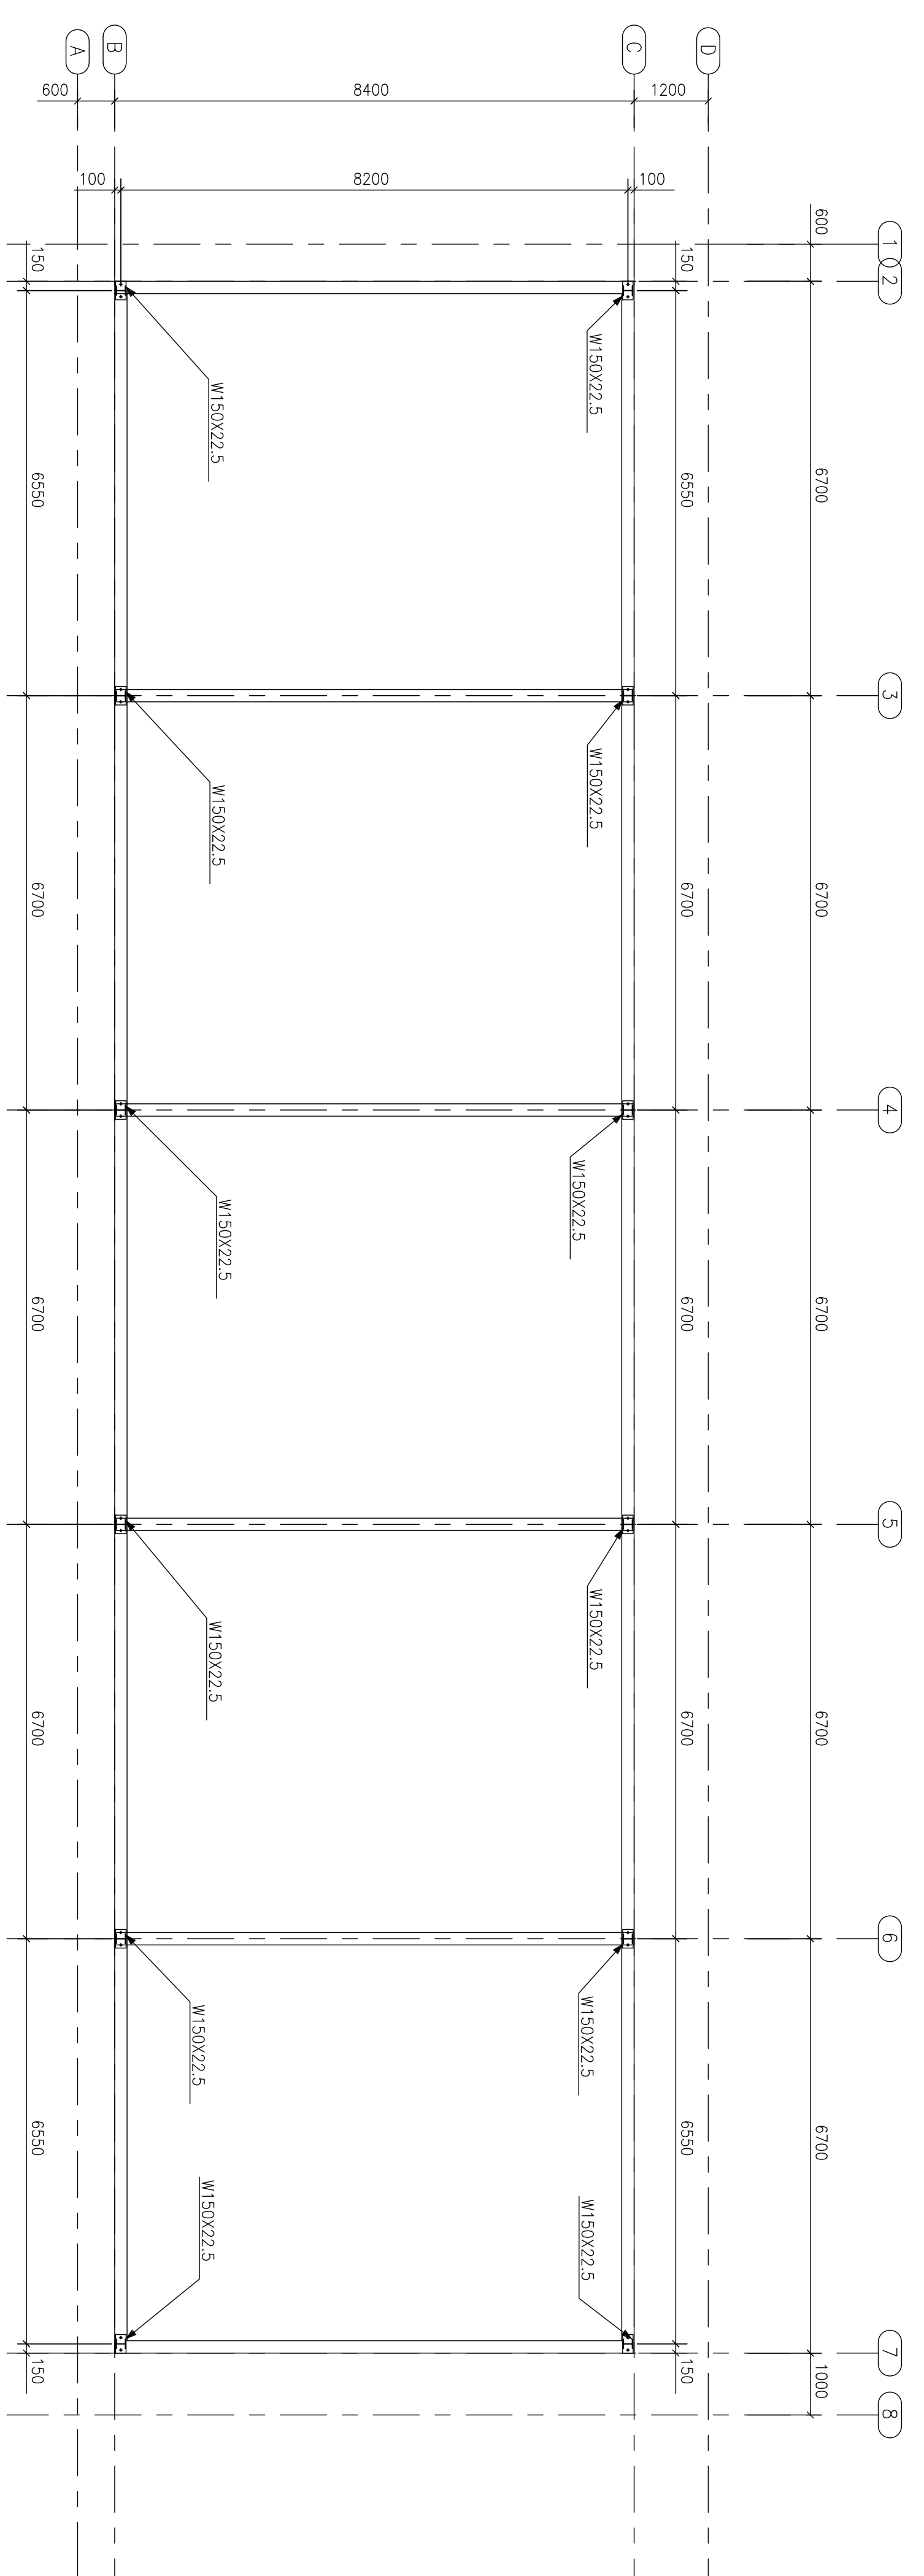
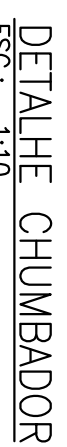
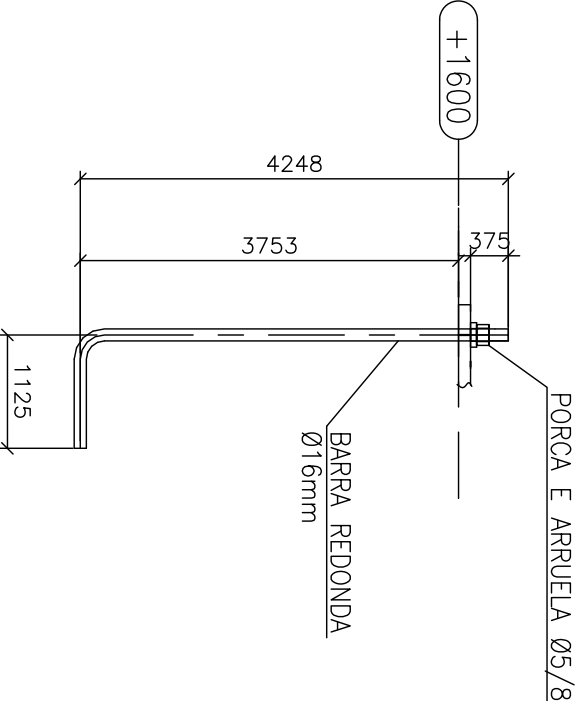
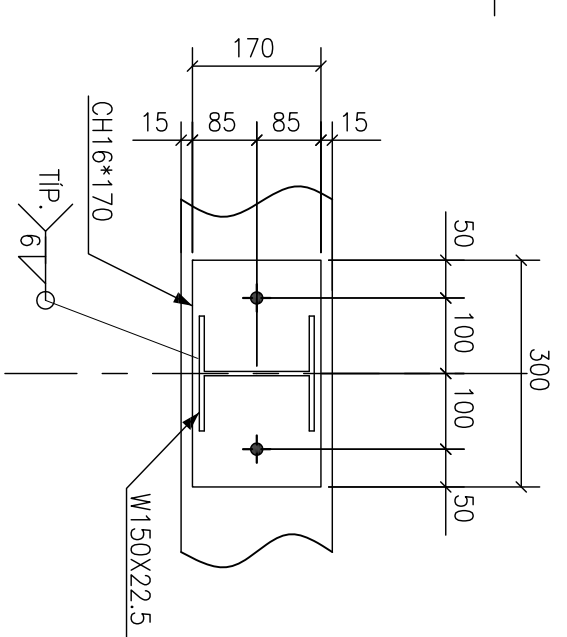
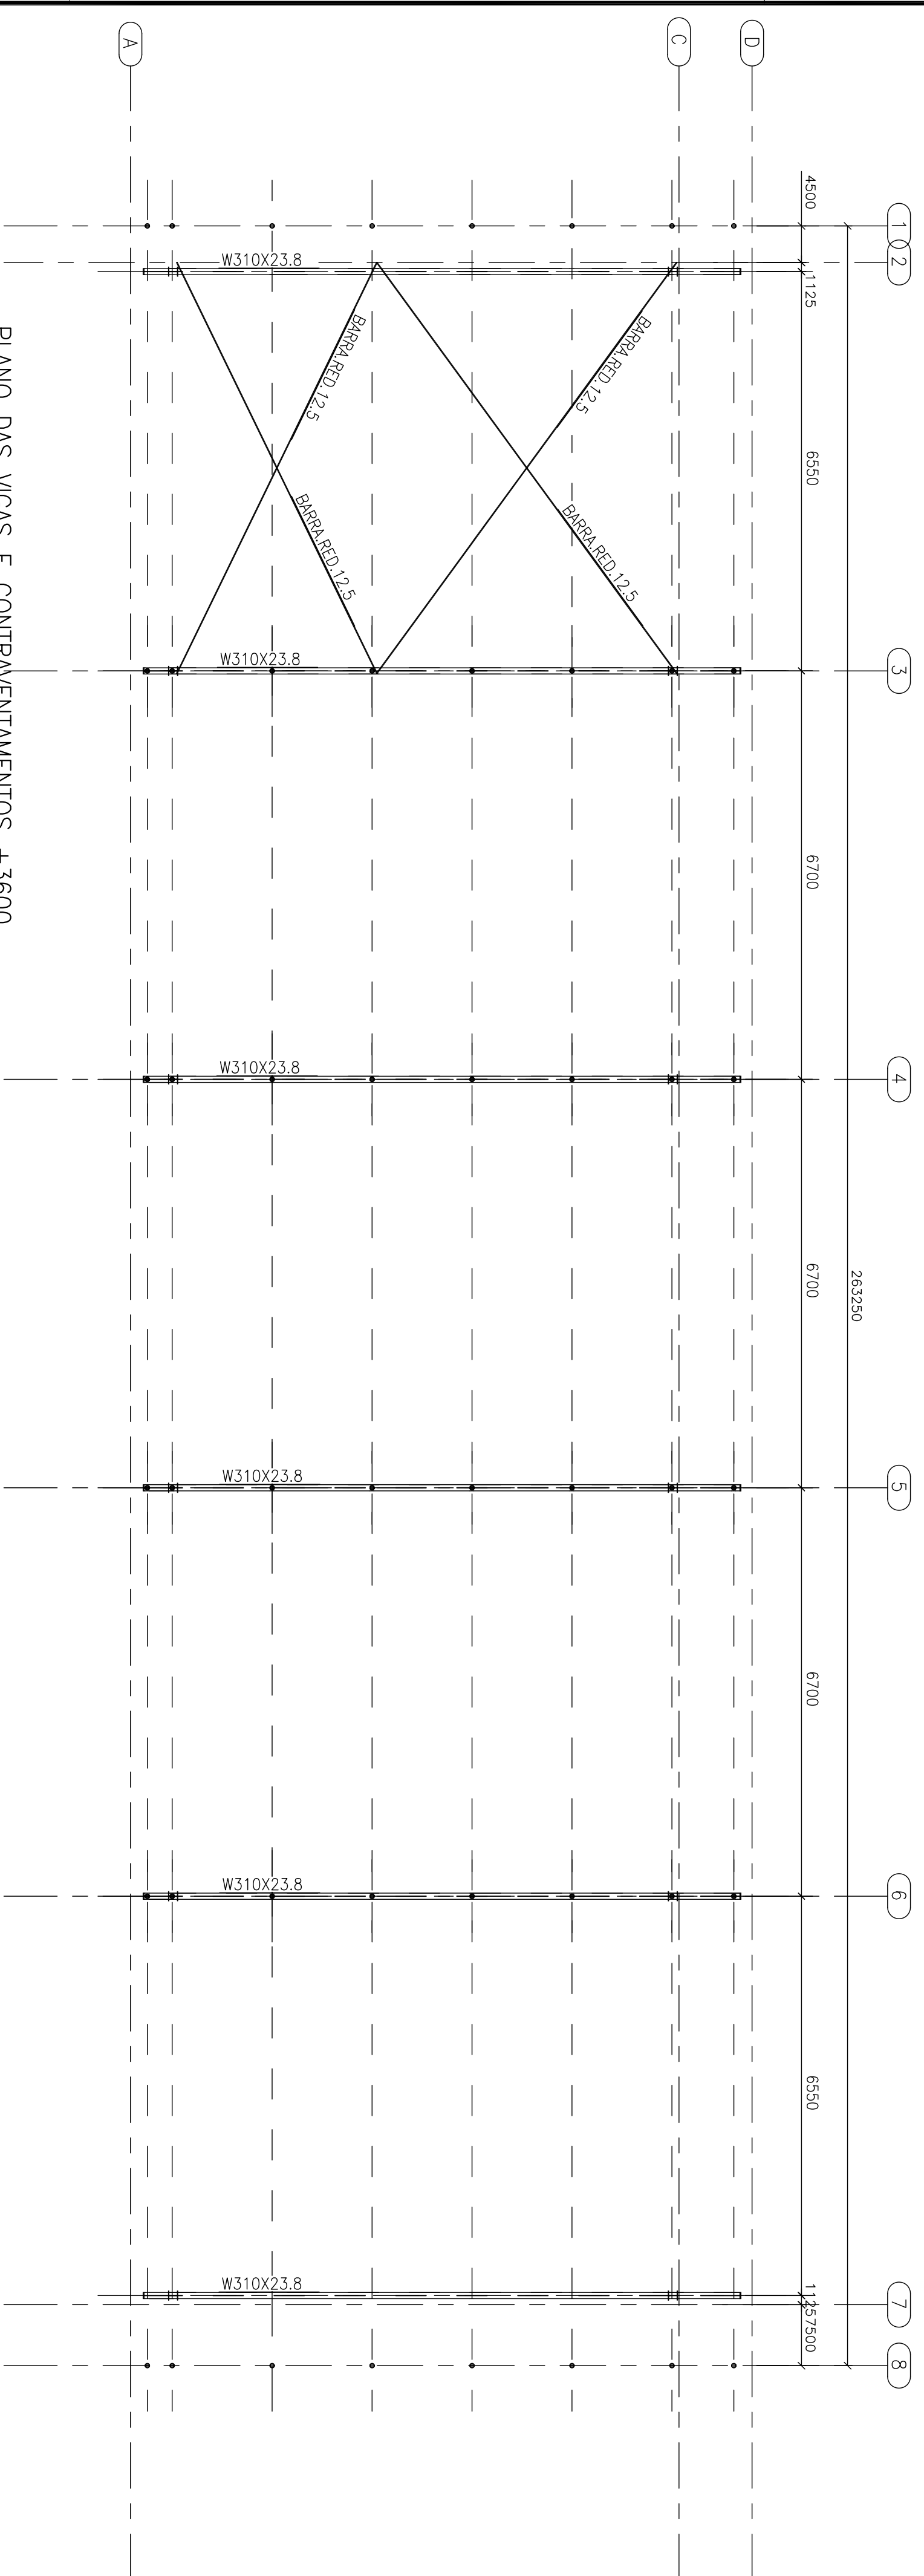


DESCRIÇÃO PERFIL	MATERIAL	DIMENSÃO (mm)	PESO (kg)
BARRA RED. 1,5	A36	69,14	59,96
BARRA RED. 16	A36	3,00	4,52
UBI 150X60X20X3	A36	280,80	19,19,93
LS15X3,2	A36	48,18	11,17,25
WI 50X2,5	A572-50	26,36	599,98
WS10X2X3,8	A572-50	58,83	14,17,80
ELEMENTOS DE LIGAÇÃO	—	—	288,36
		PESO TOTAL	4407,50

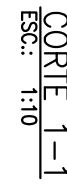

PLANO DAS BASES +1600
ESC.: 1:75

ESC: 1:75

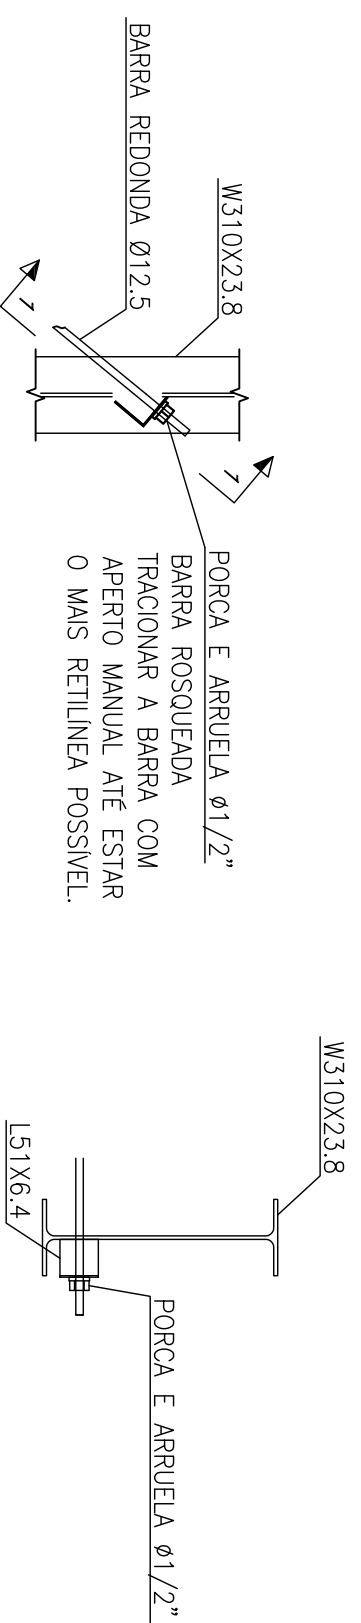

PLANO DAS VIGAS E CONTRAVENTAMENTOS +3600
ESC.: 1:75

ESC: 1:75

[illegible]